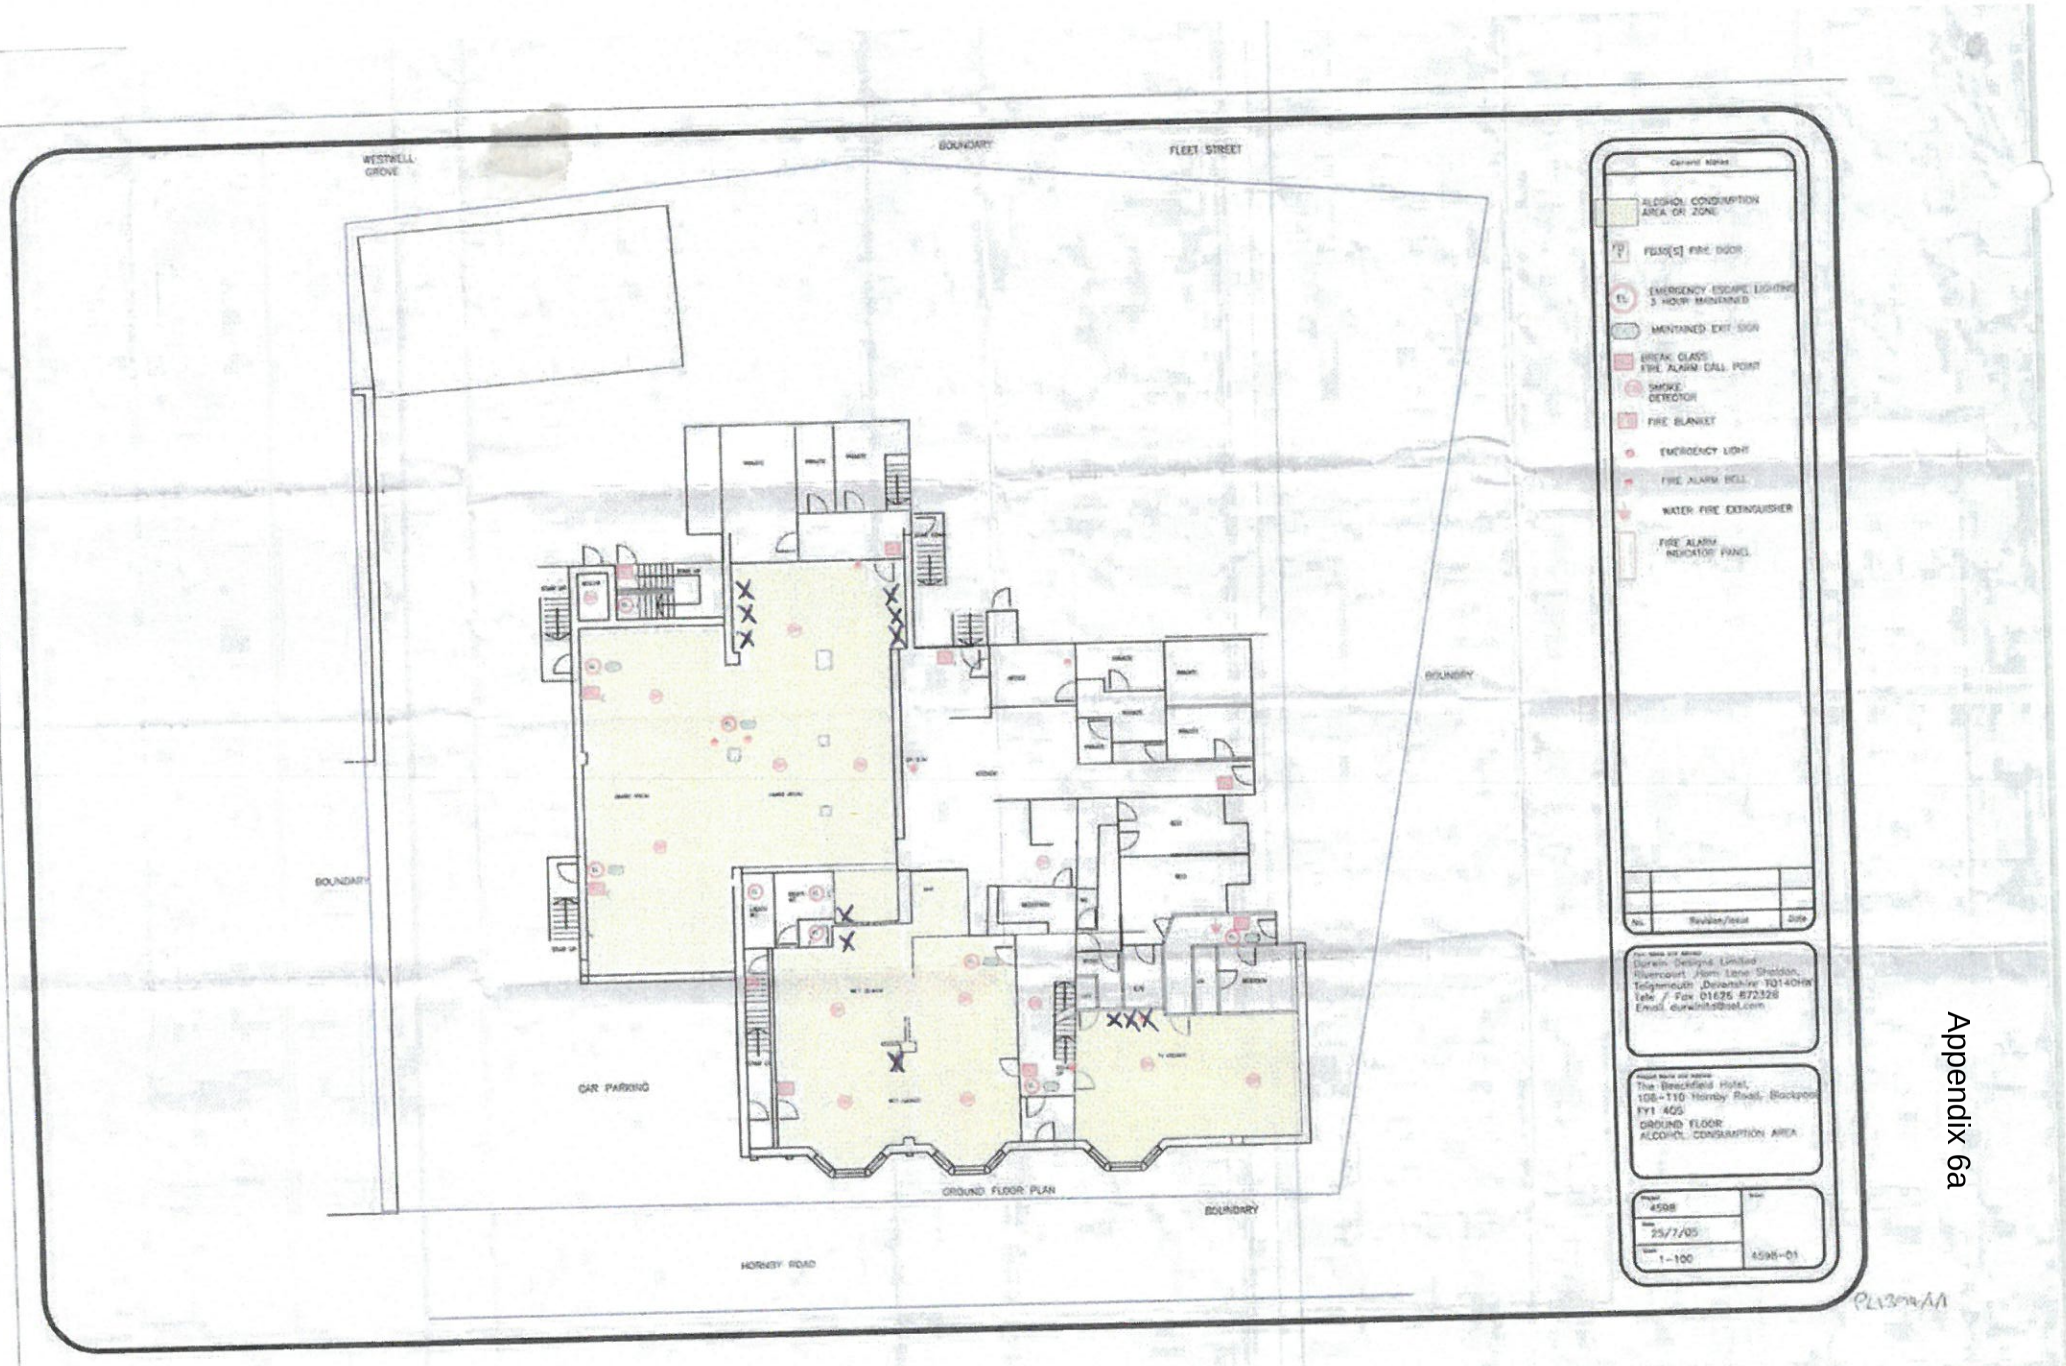
WESTWELL GROVE
BOUNDARY
FLEET STREET
BOUNDARY
BOUNDARY
CAR PARKING
BOUNDARY
HORNBY ROAD
GROUND FLOOR PLAN
ALCOHOL CONSUMPTION AREA OR ZONE
FD30[S] FIRE DOOR
EMERGENCY ESCAPE LIGHTING 3 HOUR MAINTAINED
MAINTAINED EXIT SIGN
BREAK GLASS FIRE ALARM CALL POINT
SMOKE DETECTOR
FIRE BLANKET
EMERGENCY LIGHT
FIRE ALARM BELL
WATER FIRE EXTINGUISHER
FIRE ALARM INDICATOR PANEL
No. Revision/Issue Date
Durwin Designs Limited
Rivercourt ,Horn Lane Shaldon,
Teignmouth ,Devonshire TQ140HW
Tele / Fax 01626 872328
Email durwinfo@aol.com
The Beechfield Hotel,
108-110 Hornby Road, Blackpool
FY1 4QS
GROUND FLOOR
ALCOHOL CONSUMPTION AREA
4598
25/7/05
1-100
4598-01

Appendix 6a