0m 20m 40m 60m 80m A1

VISUAL SCALE 1:1000 @ A1

Property Schedule		
Image	Mark	Area
	Site A	11,194.6 m²
	Site B	32,823.8 m²
	Site C	25,420.4 m²
Grand total: 3		69,438.7 m²

Notes

Figured dimensions are to be used in all case.
Dimensions should not be scaled from drawing
All existing dimensions should be checked on site before commencement of the work.
Any discrepancies in dimensions should be clarified with the Architect prior to commencement of the work.
No deviation from this drawing will be permitted without the prior written consent of the Architect.
This drawing is to be read in conjunction with all the relevant Mechanical and Electrical drawings.
This drawing is to be read in conjunction with the relevant Structural Engineer's drawings, structural calculations and recommendations.
This drawing is to be read in conjunction with the relevant Fire Safety Strategy drawings

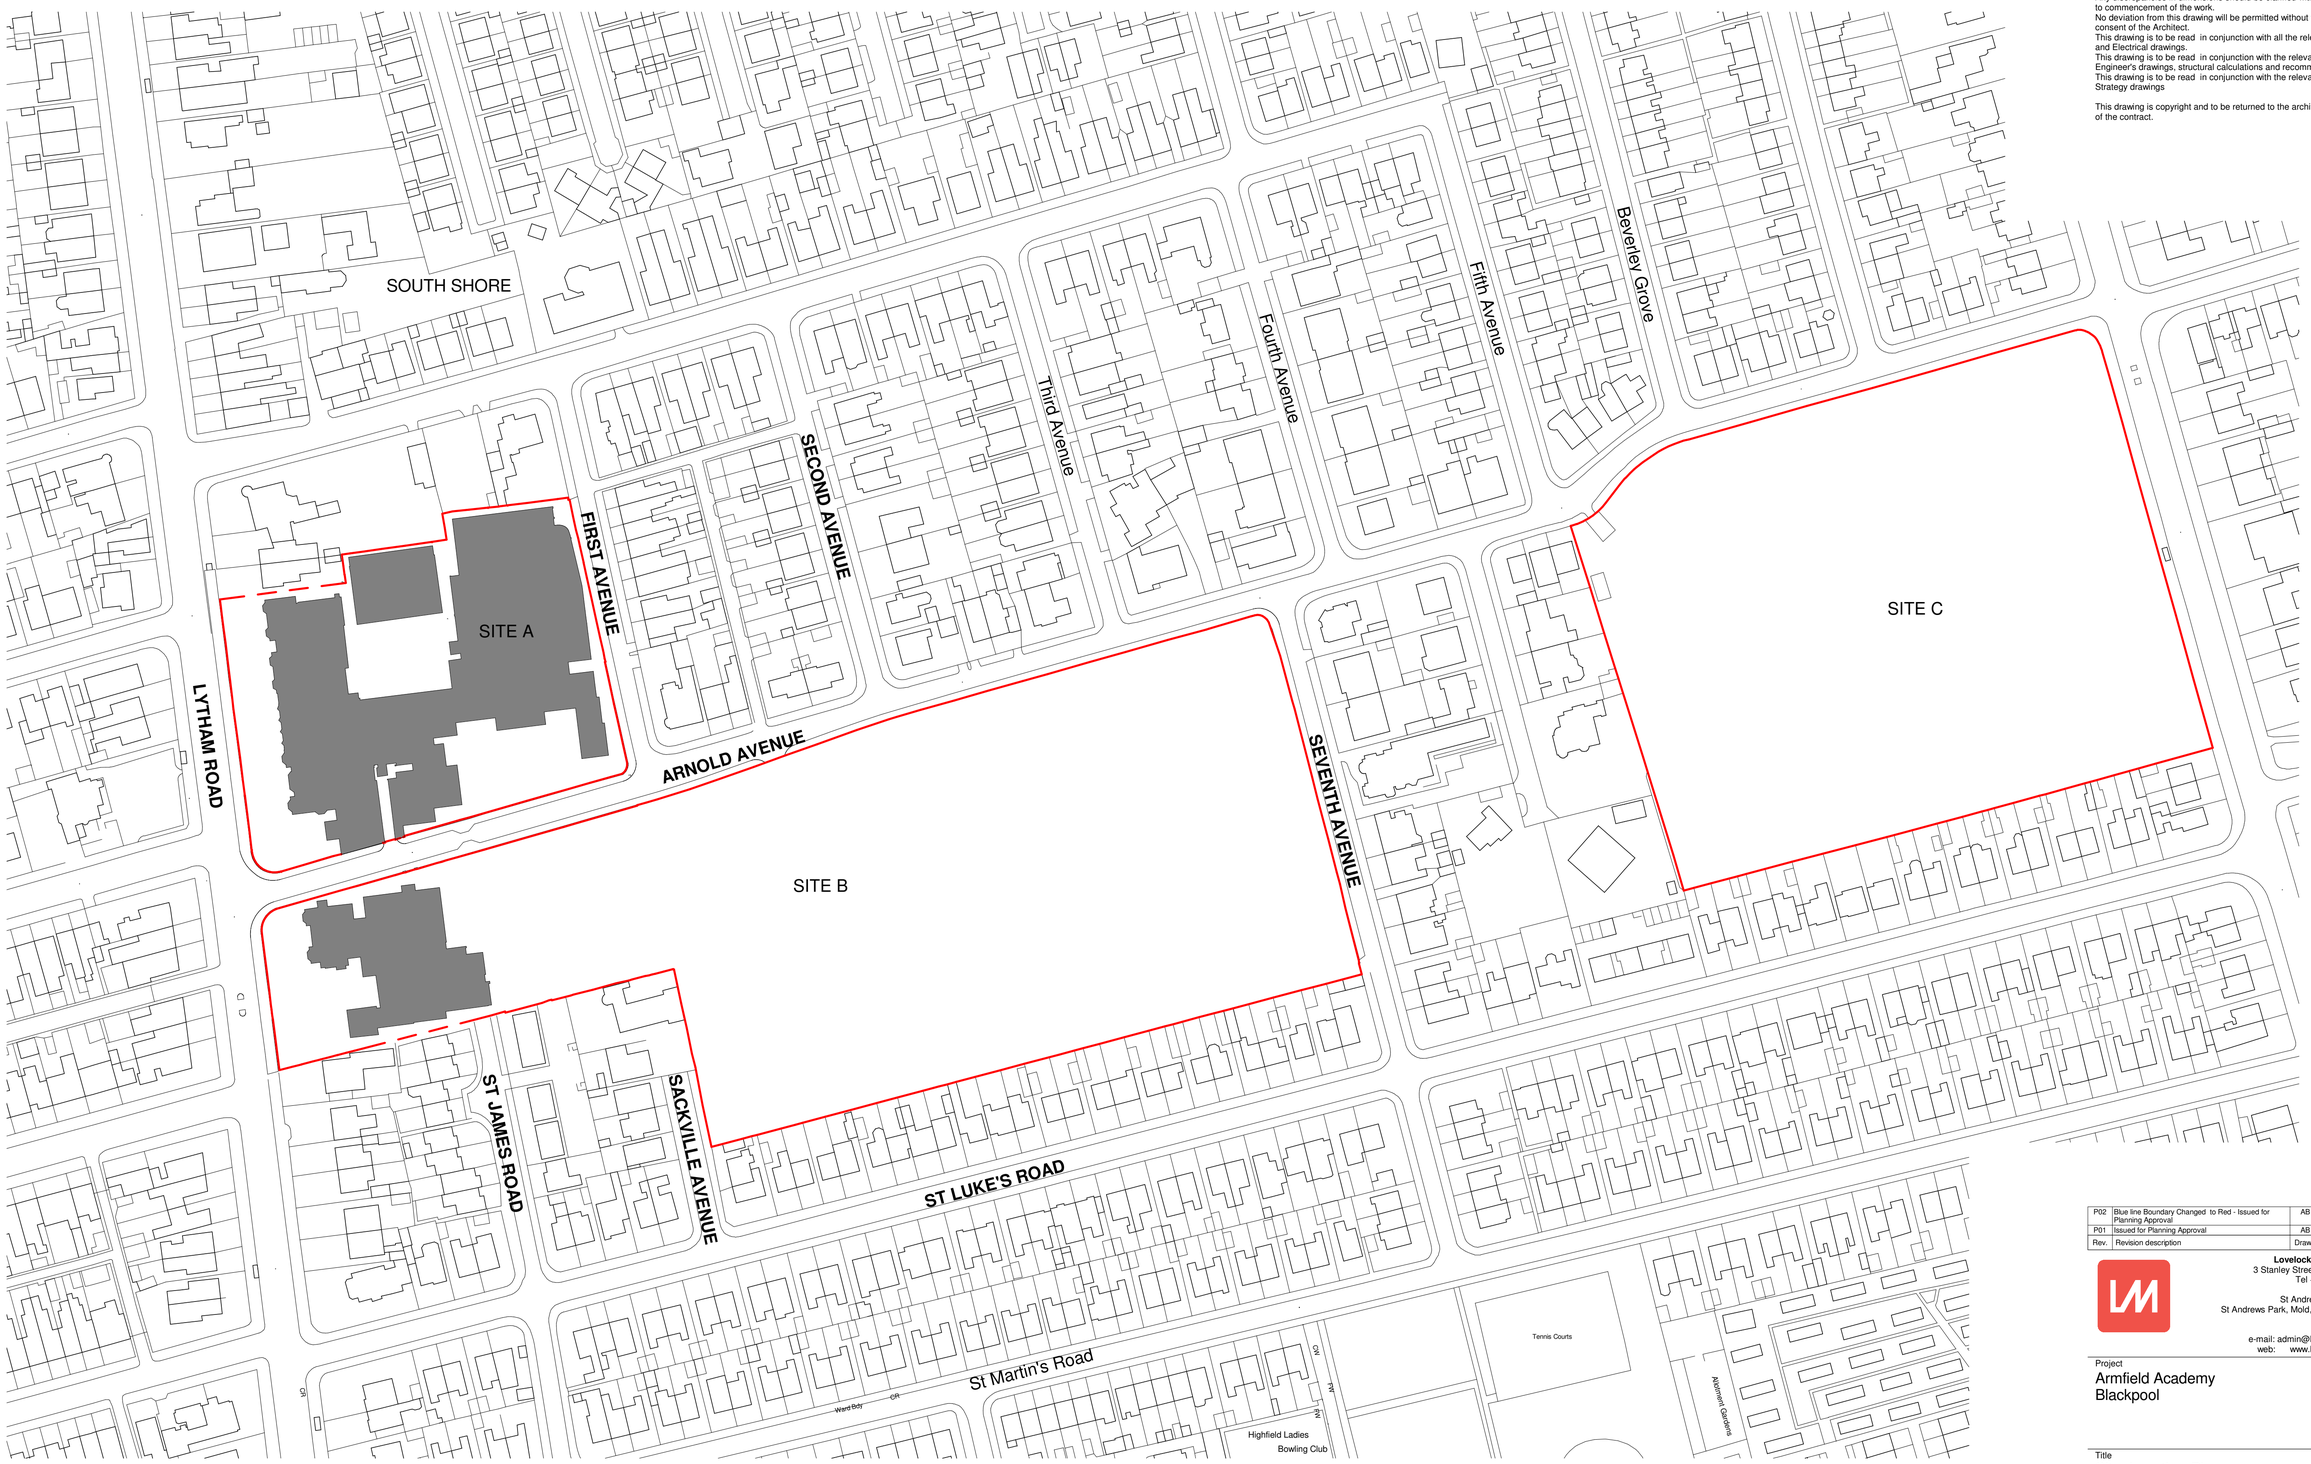

1 Site_Location Plan

Scale: 1 : 1000

N

Rev.	Revision description	Drawn	Checked	Date
P02	Blue line Boundary Changed to Red - Issued for Planning Approval	AB	TPR	03.07.17
P01	Issued for Planning Approval	AB	TPR	29.06.17

Lovelock Mitchell Architects
3 Stanley Street, Chester, CH1 2LS
Tel +44 (0) 1244 404321

St Andrews Business Centre
St Andrews Park, Mold, Flintshire, CH7 1XB
Tel 0843 515 9921

e-mail: admin@lovelockmitchell.com
web: www.lovelockmitchell.com

Project
Armfield Academy
Blackpool

Title
Site_Location-Plan

LMA Project	Drawing number	Rev.
1474	988-LMA-V0-ZZ-DR-A-1000	P02