Appendix 7a

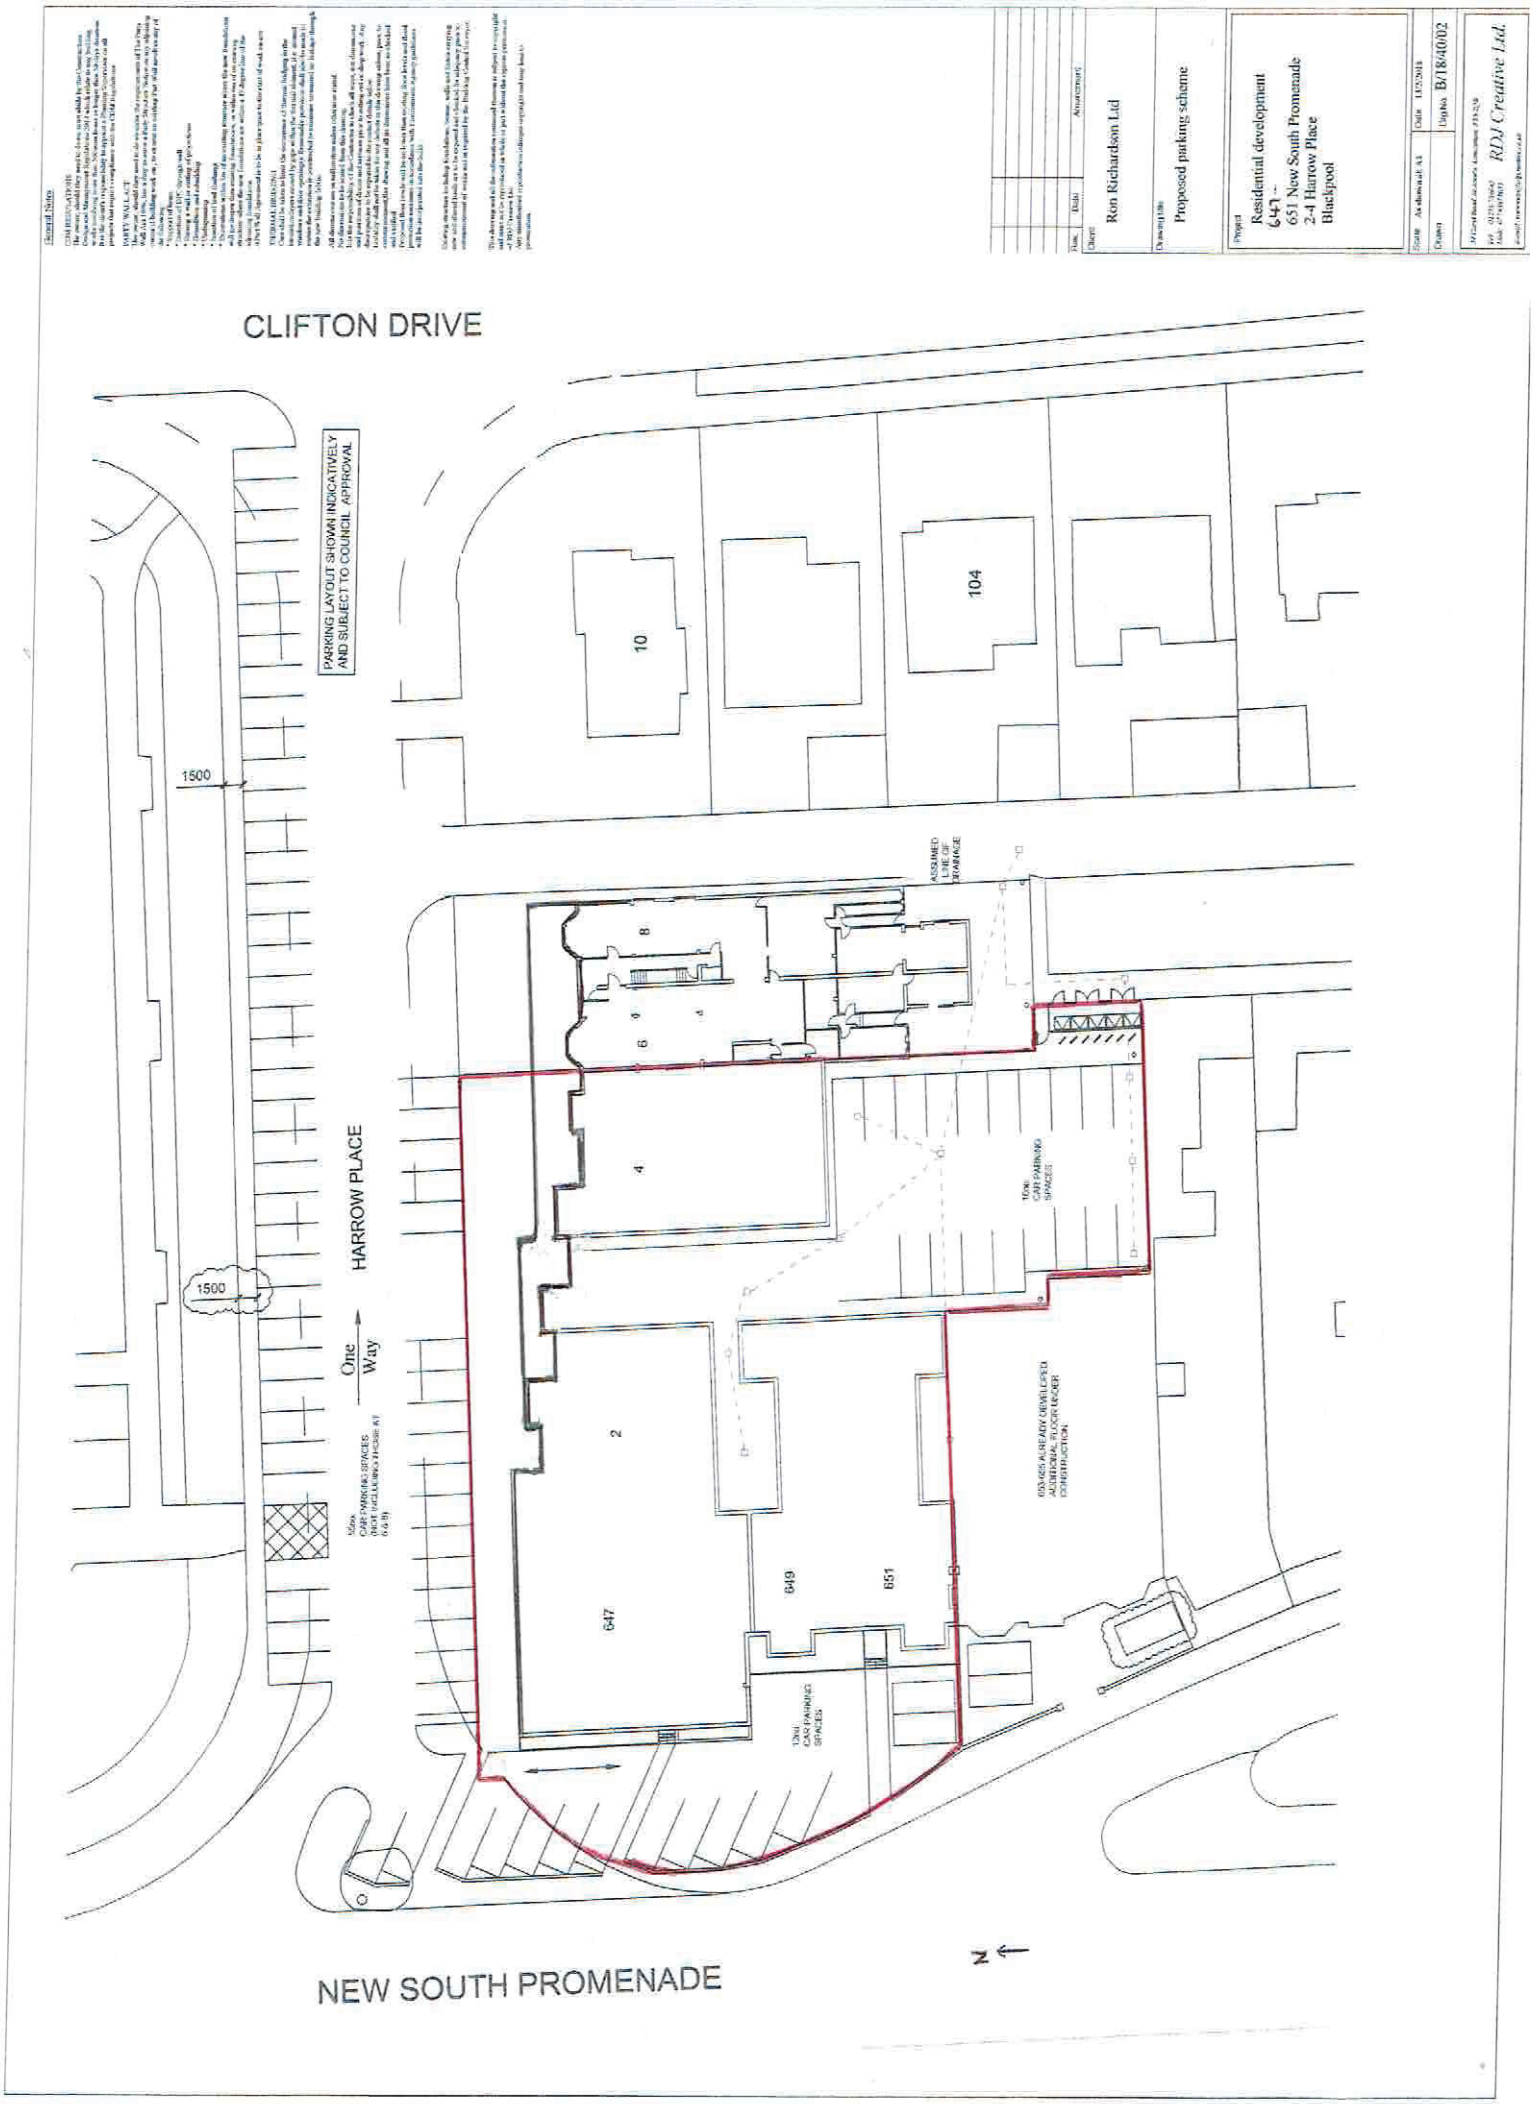

CLIFTON DRIVE
PARKING LAYOUT SHOWN INDICATIVELY AND SUBJECT TO COUNCIL APPROVAL
1500
1500
HARROW PLACE
One Way
10
104
8
6
4
2
647
649
651
ASSUMED LINE OF DRAINAGE
10m CAR PARKING SPACES
10m CAR PARKING SPACES
NEW SOUTH PROMENADE
N
Ron Richardson Ltd
Proposed parking scheme
Residential development
641 -
651 New South Promenade
2-4 Harrow Place
Blackpool
B/18/40/02
RDJ Creative Ltd.