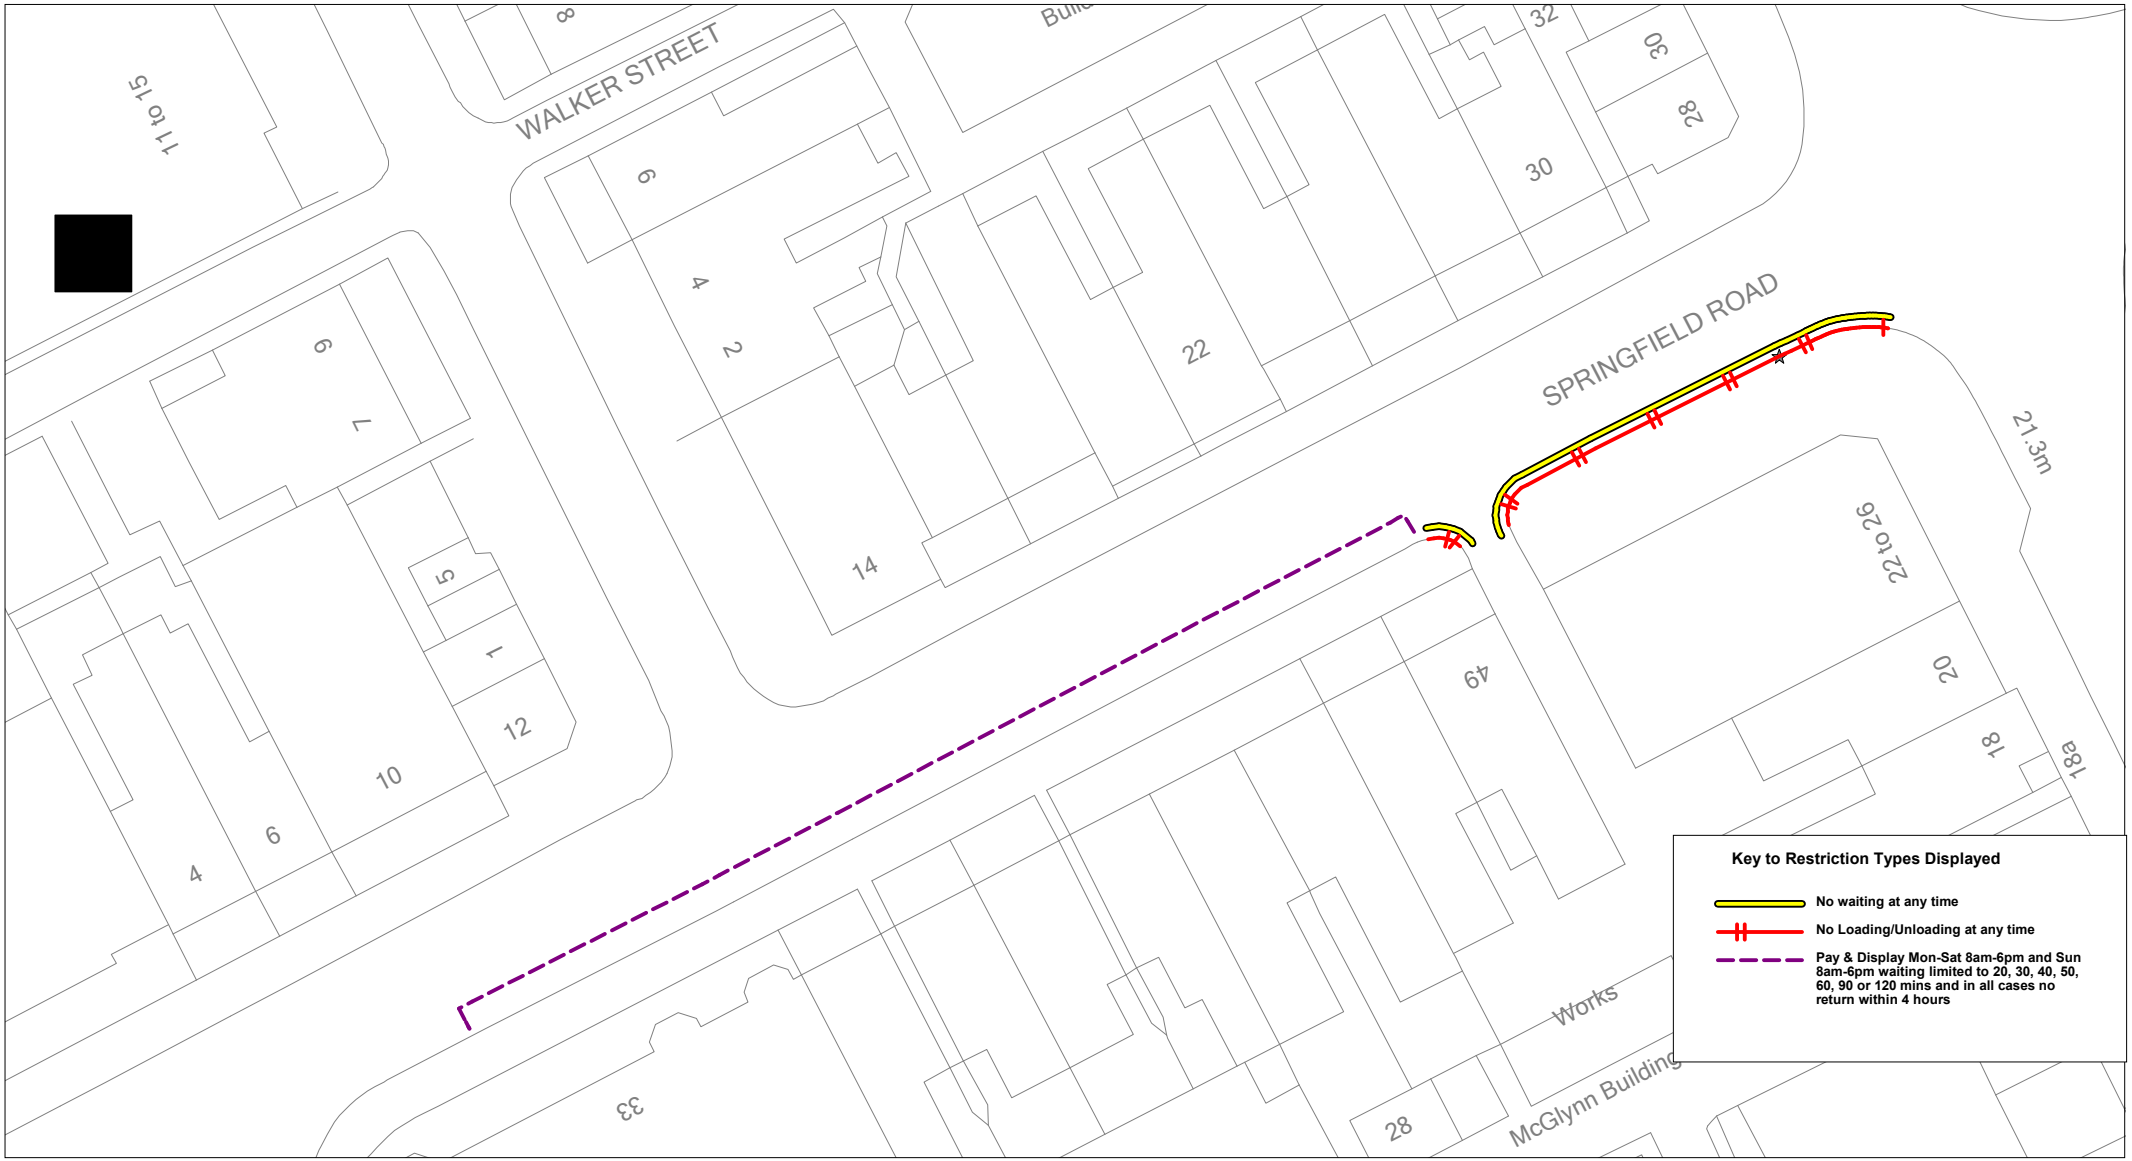

Blackpool Council
BUILDING A BETTER COMMUNITY FOR ALL

Selected map area

© Crown copyright. All rights reserved
Blackpool Borough Council
Licence No. 100019178 2019

SCALE	1 : 500
DATE	17/09/2019
DRAWING No.	
DRAWN BY	