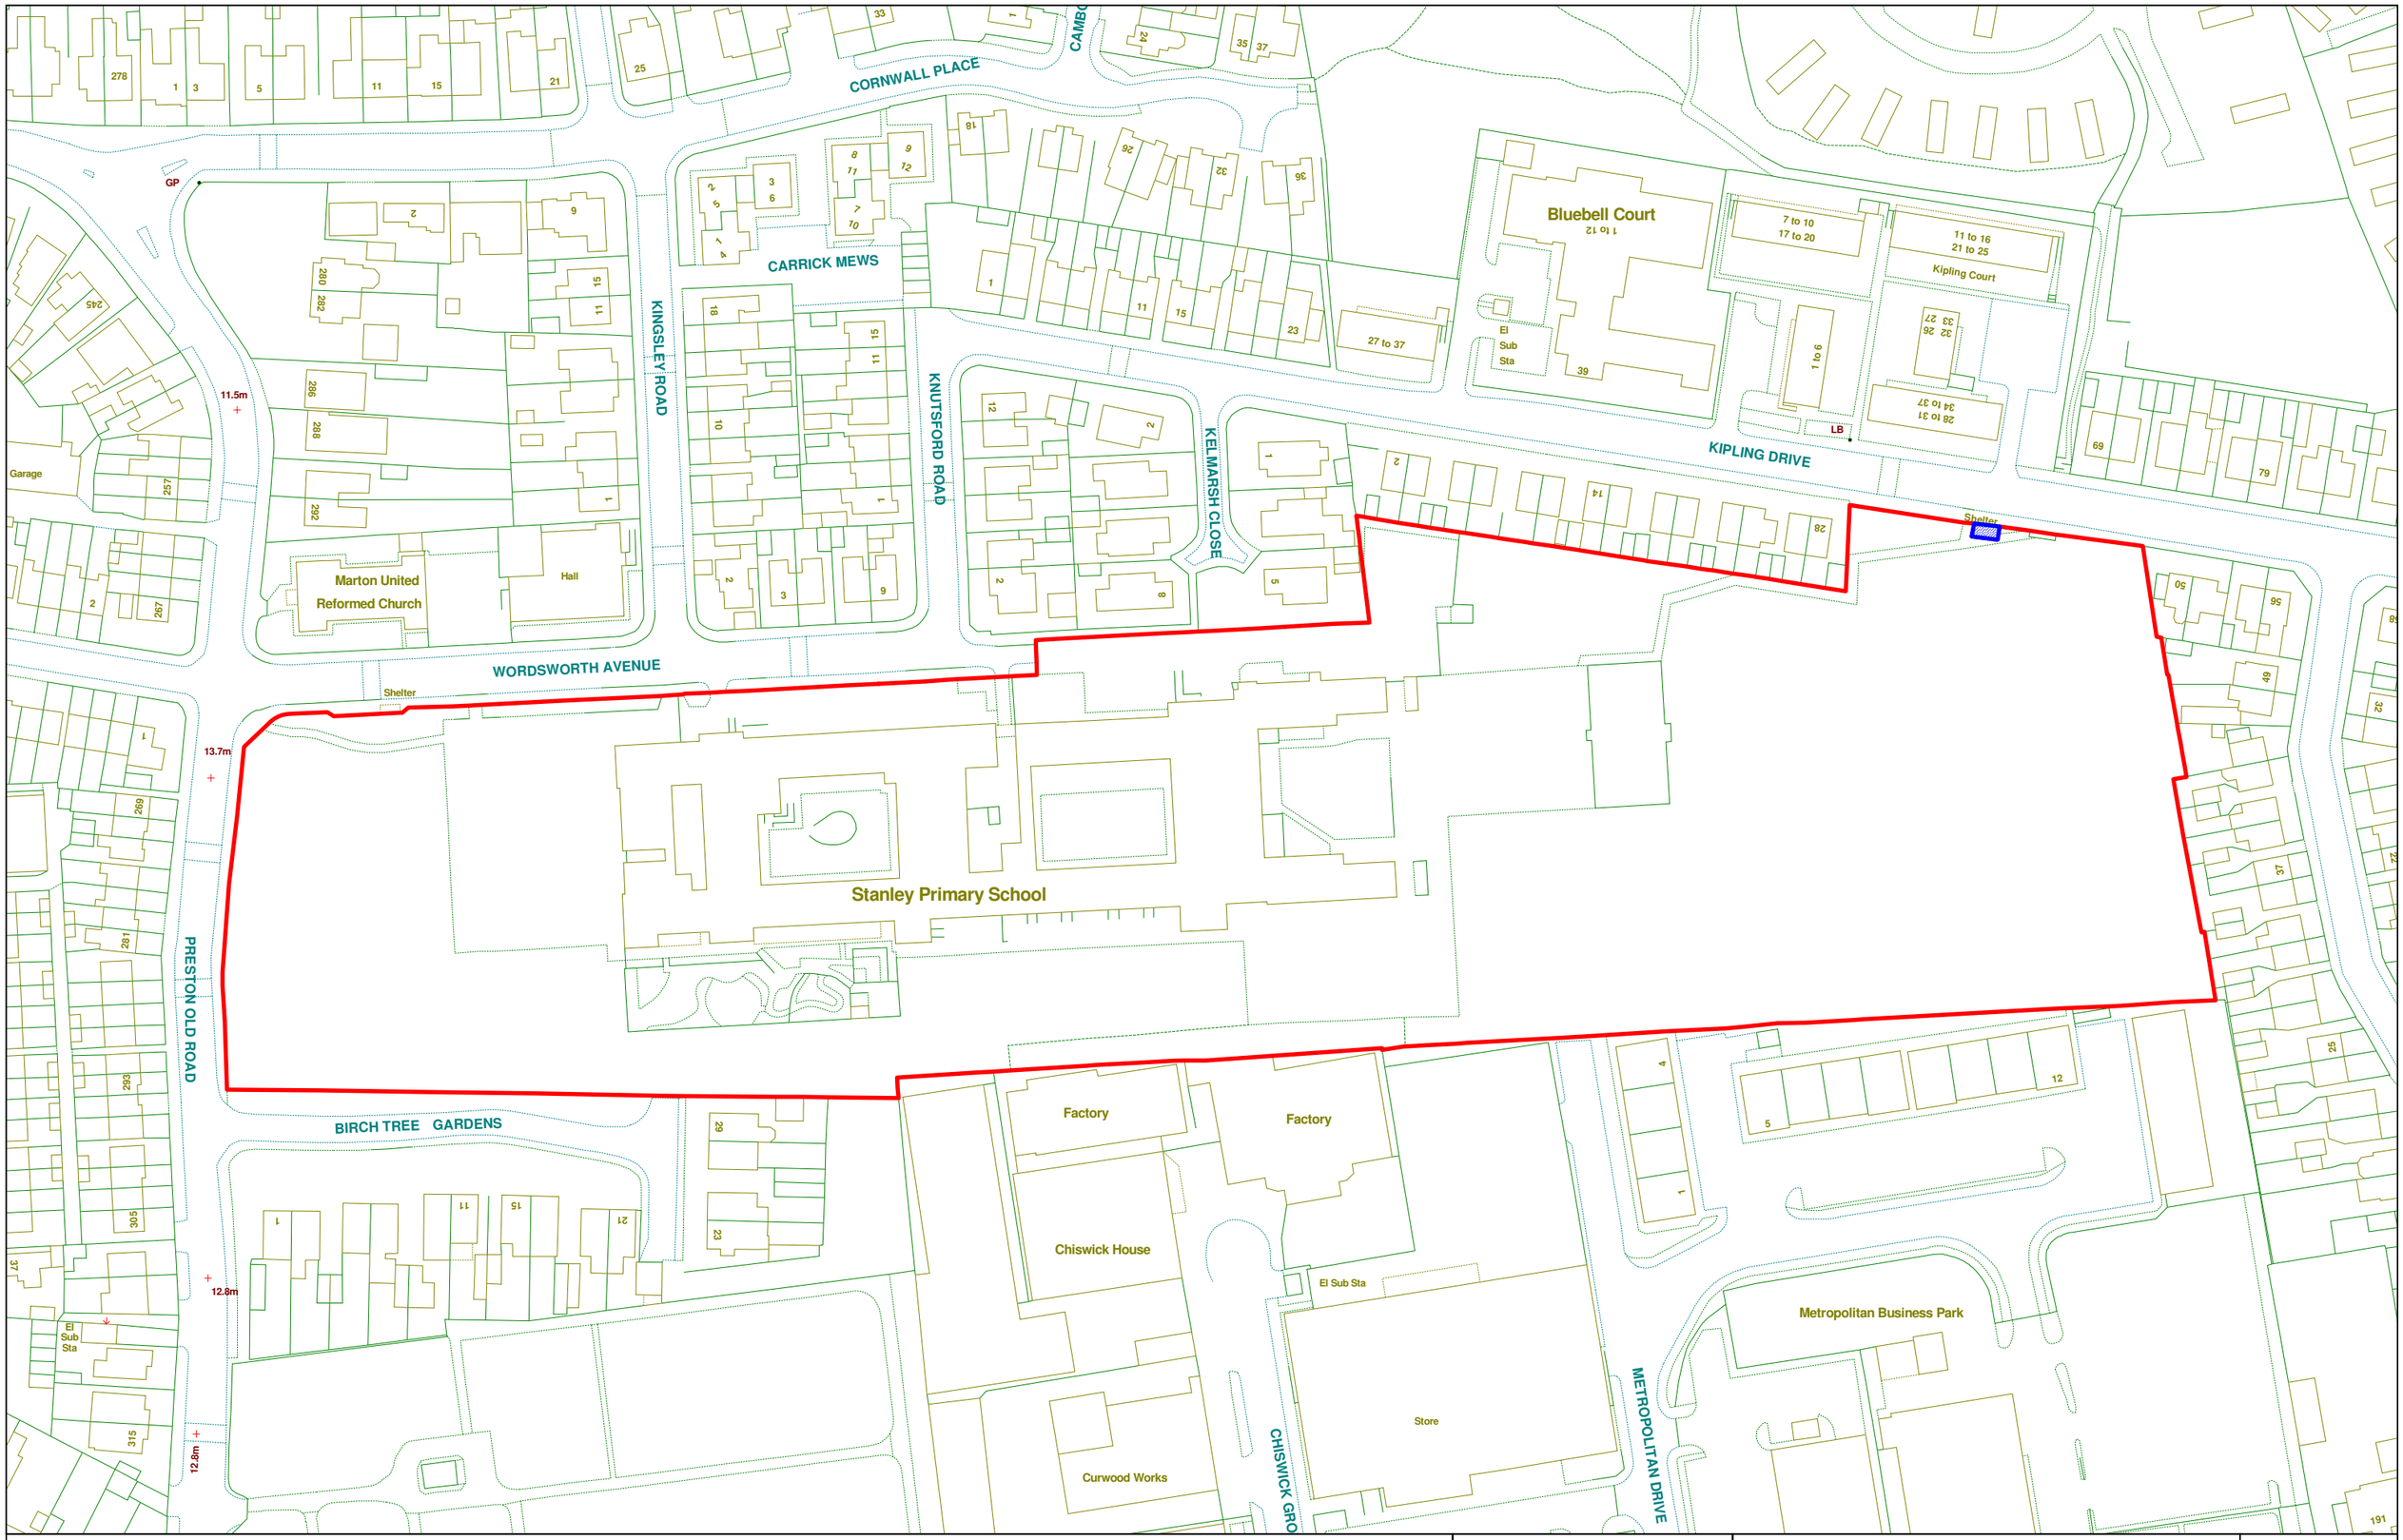

03816 : Stanley Primary School

Stanley Primary School, Wordsworth Avenue, Blackpool, Lancashire, FY3 9UT

Scale: 1:1250 @ A3	Blackpool Council
Date: 16/01/2024	
Printed by:	Team:

N

© Crown copyright and database rights 2024. Ordnance Survey Licence No.100019178. Use of this data is subject to terms and conditions.