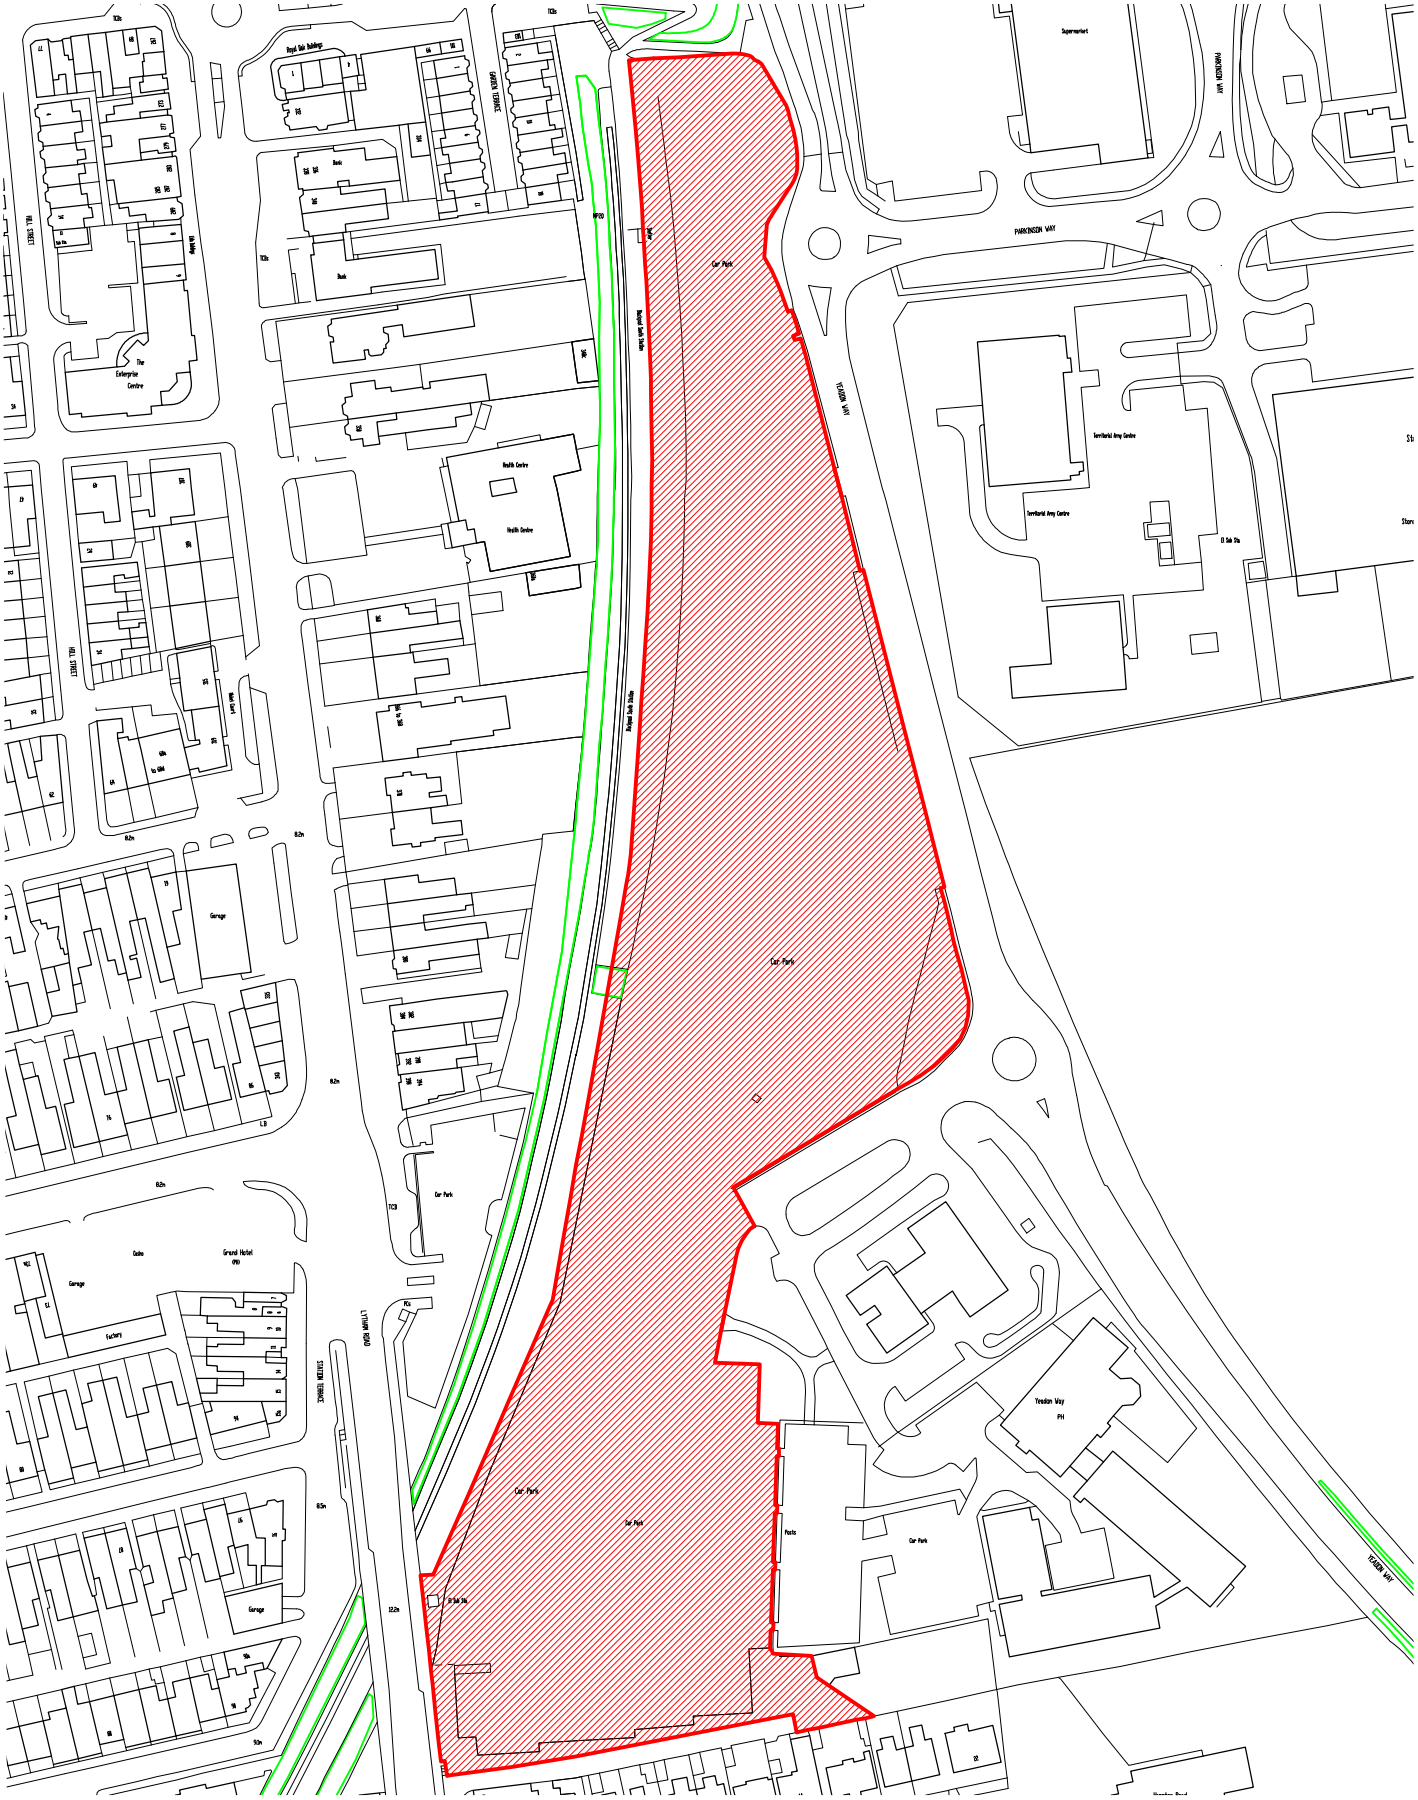


# KEY:

Off street car park boundary

Blackpool Council

BUILDING A BETTER COMMUNITY FOR ALL

| Transportation | |
|---|---|
| Layton Depot, Plymouth Road, Blackpool, FY3 7HW | |
| Scale | 1:2000 @ A4 |
| Date | 30/01/2014 |
| Plan Ref: | L |
| Name of Car Park: | South |