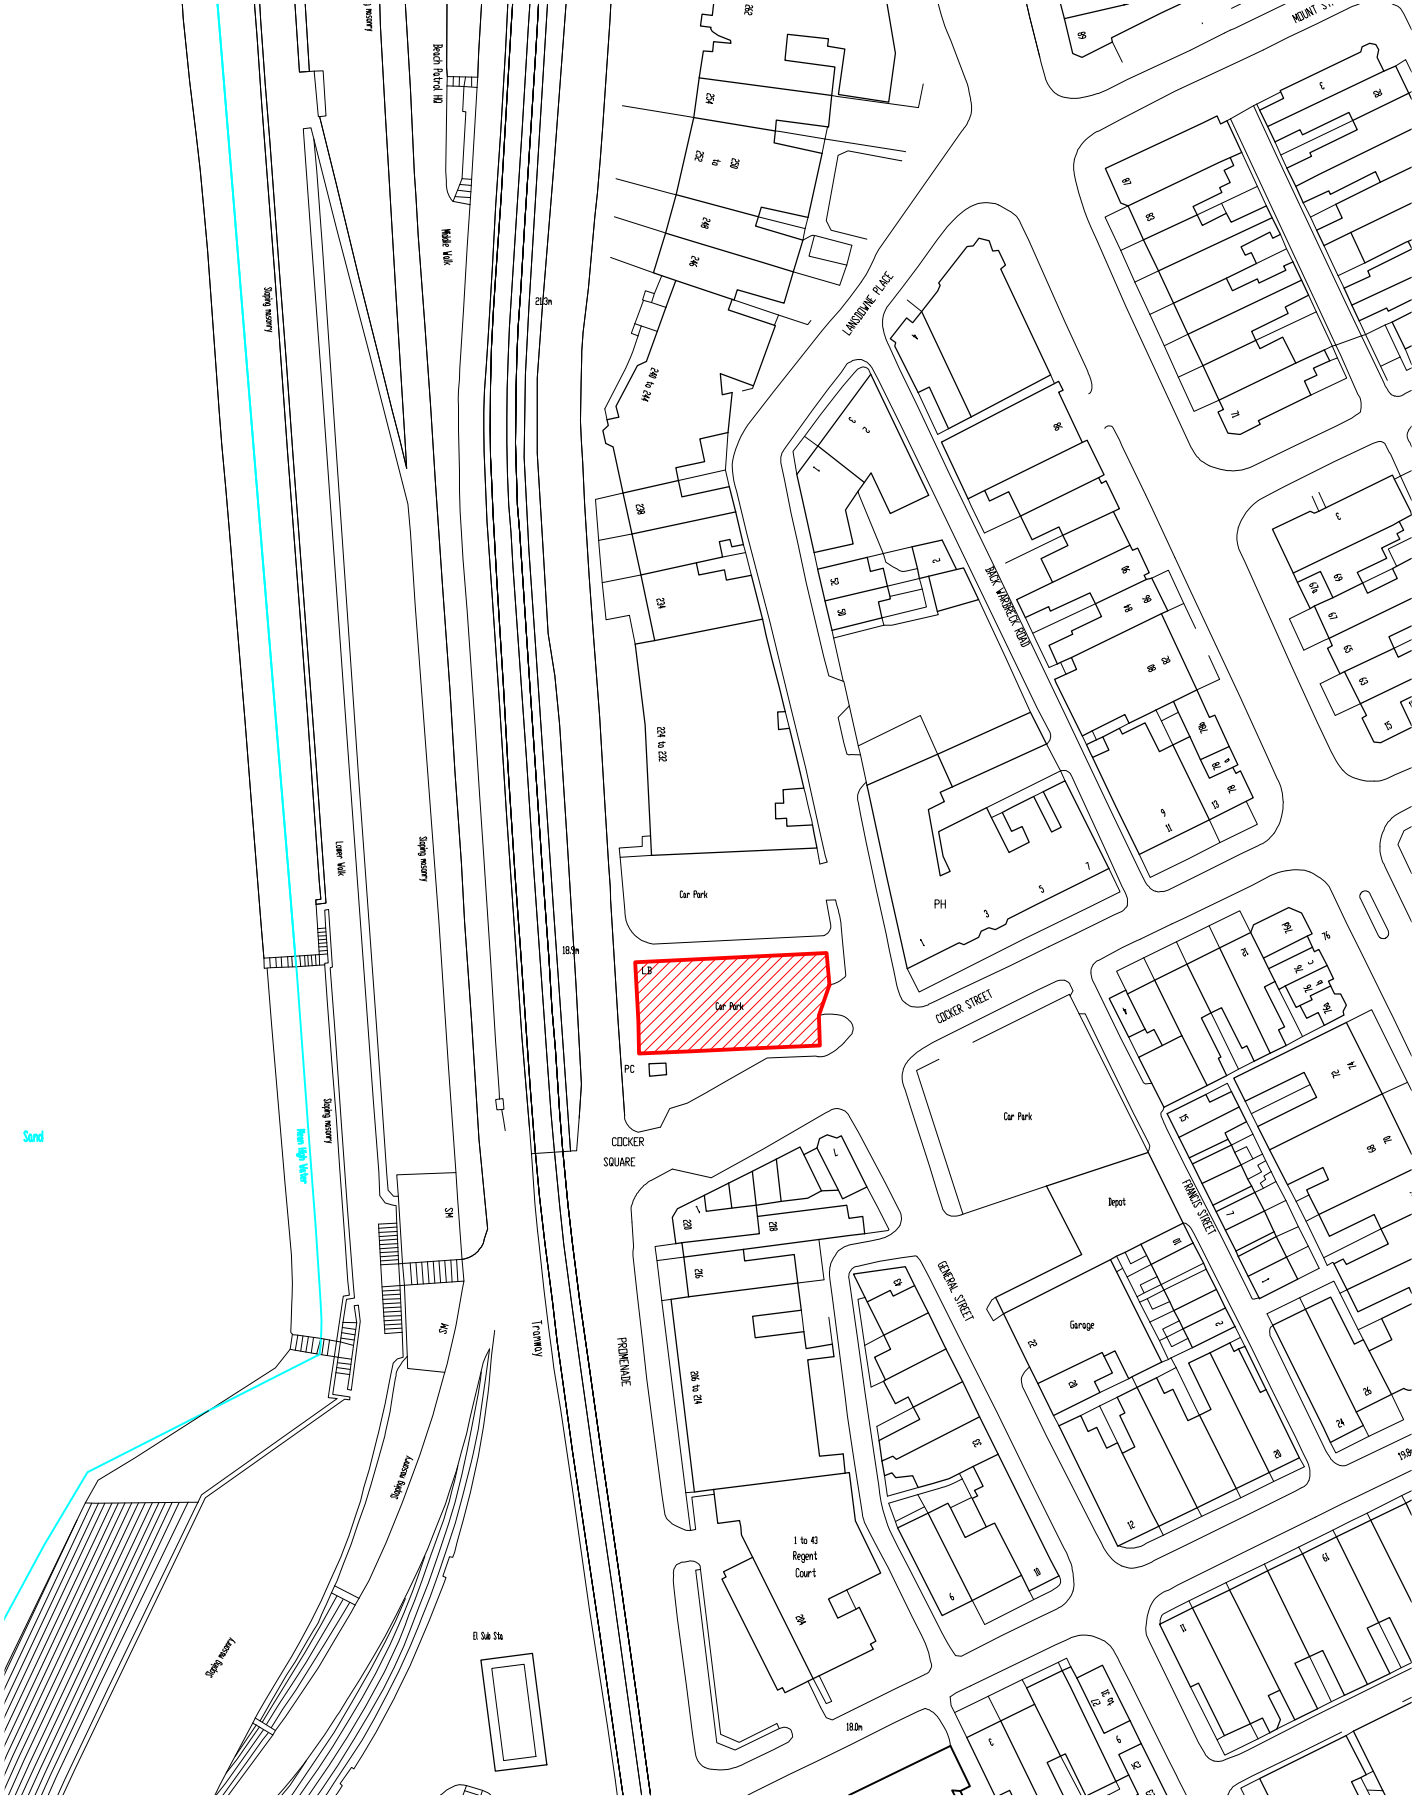

KEY:

Off street car park boundary

Transportation
Layton Depot, Plymouth Road,
Blackpool,
FY3 7HW

Scale	1:1250 @ A4
Date	30/01/2014

Plan Ref:

M

Name of Car Park:

Cocker Square

Blackpool Council
BUILDING A BETTER COMMUNITY FOR ALL