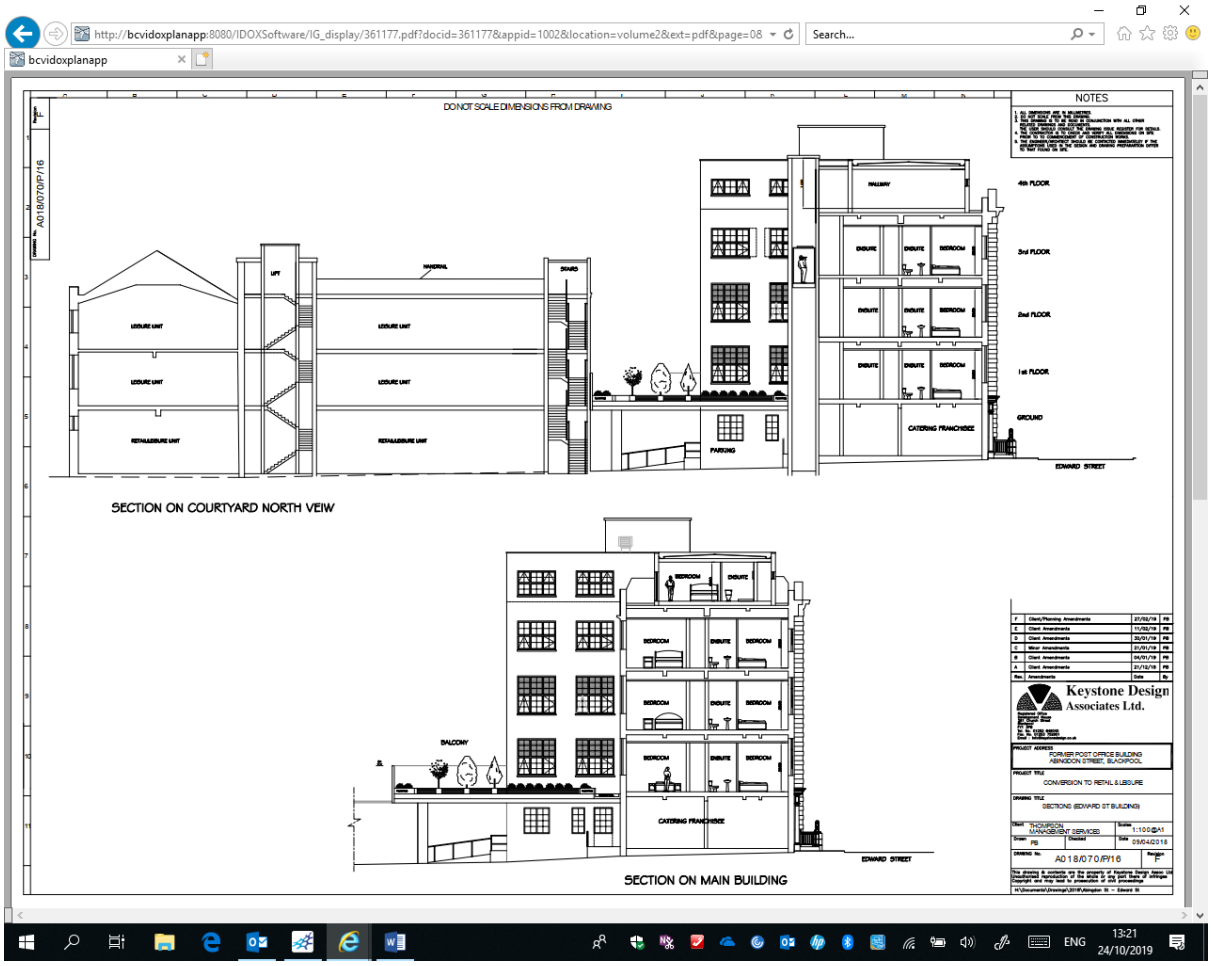
http://bcvidoxplanapp:8080/IDOXSoftware/IG_display/361177.pdf?docid=361177&appid=1002&location=volume2&ext=pdf&page=08
Search...
bcvidoxplanapp
DO NOT SCALE DIMENSIONS FROM DRAWING
NOTES
A018/070/P/16
LIFT
STAIRS
LEISURE UNIT
RETAIL/LEISURE UNIT
HALLWAY
4th FLOOR
3rd FLOOR
2nd FLOOR
1st FLOOR
GROUND
ENSUITE
BEDROOM
CATERING FRANCHISEE
PARKING
EDWARD STREET
SECTION ON COURTYARD NORTH VEIW
BALCONY
SECTION ON MAIN BUILDING
Keystone Design Associates Ltd.
PROJECT ADDRESS
FORMER POST OFFICE BUILDING
ABINGDON STREET, BLACKPOOL
PROJECT TITLE
CONVERSION TO RETAIL & LEISURE
DRAWING TITLE
SECTIONS (EDWARD ST BUILDING)
THOMPSON MANAGEMENT SERVICES
1:100@A1
PB
09/04/2018
A018/070/P/16
ENG
13:21
24/10/2019

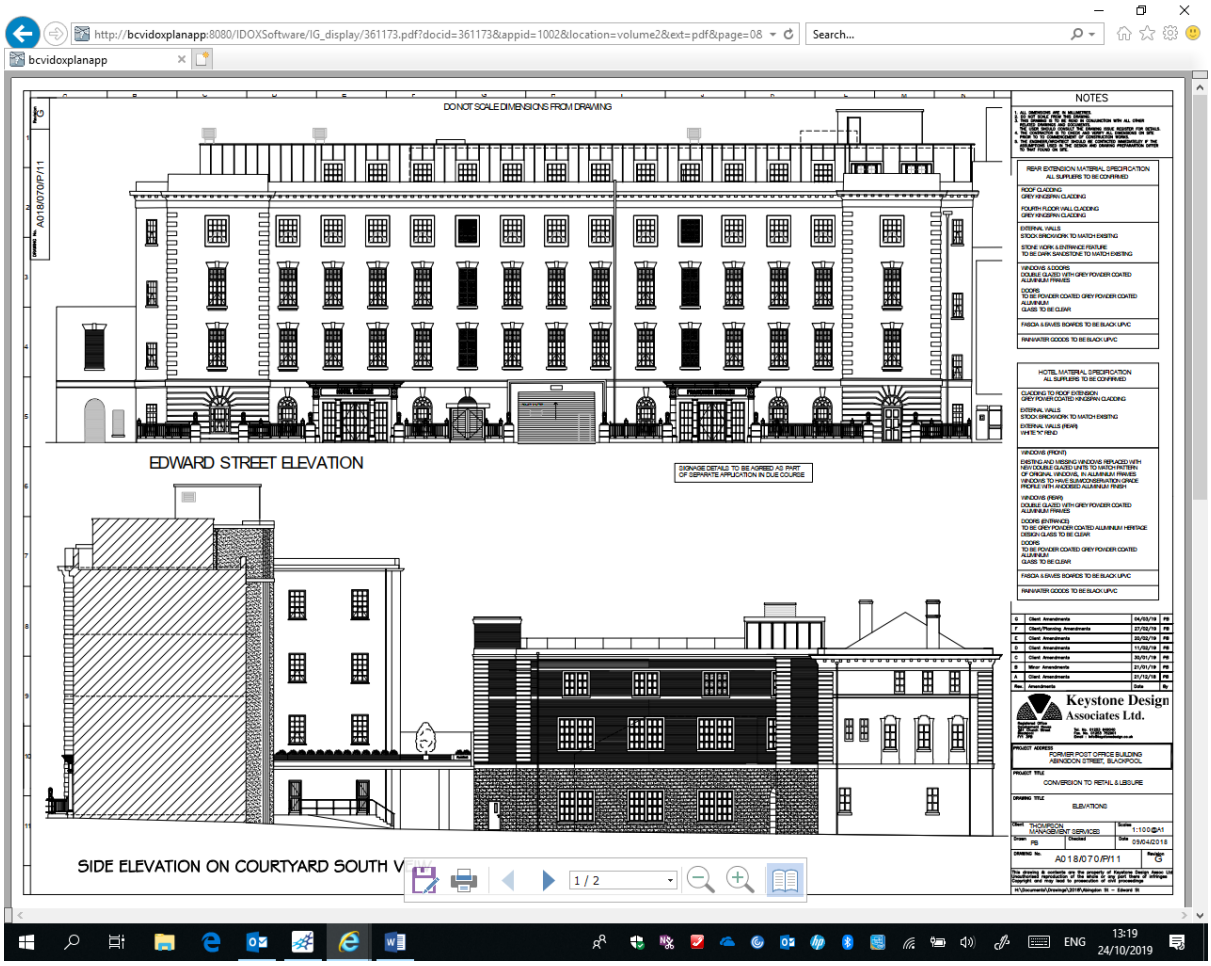
http://bcvidoxplanapp:8080/IDOXSoftware/IG_display/361173.pdf?docid=361173&appid=1002&location=volume2&ext=pdf&page=08
Search...
bcvidoxplanapp
DO NOT SCALE DIMENSIONS FROM DRAWING
NOTES
EDWARD STREET ELEVATION
SIDE ELEVATION ON COURTYARD SOUTH V
Keystone Design Associates Ltd.
FORMER POST OFFICE BUILDING
ABINGDON STREET, BLACKPOOL
CONVERSION TO RETAIL & LEISURE
ELEVATIONS
A018/070/P/11
1 / 2
ENG
13:19
24/10/2019

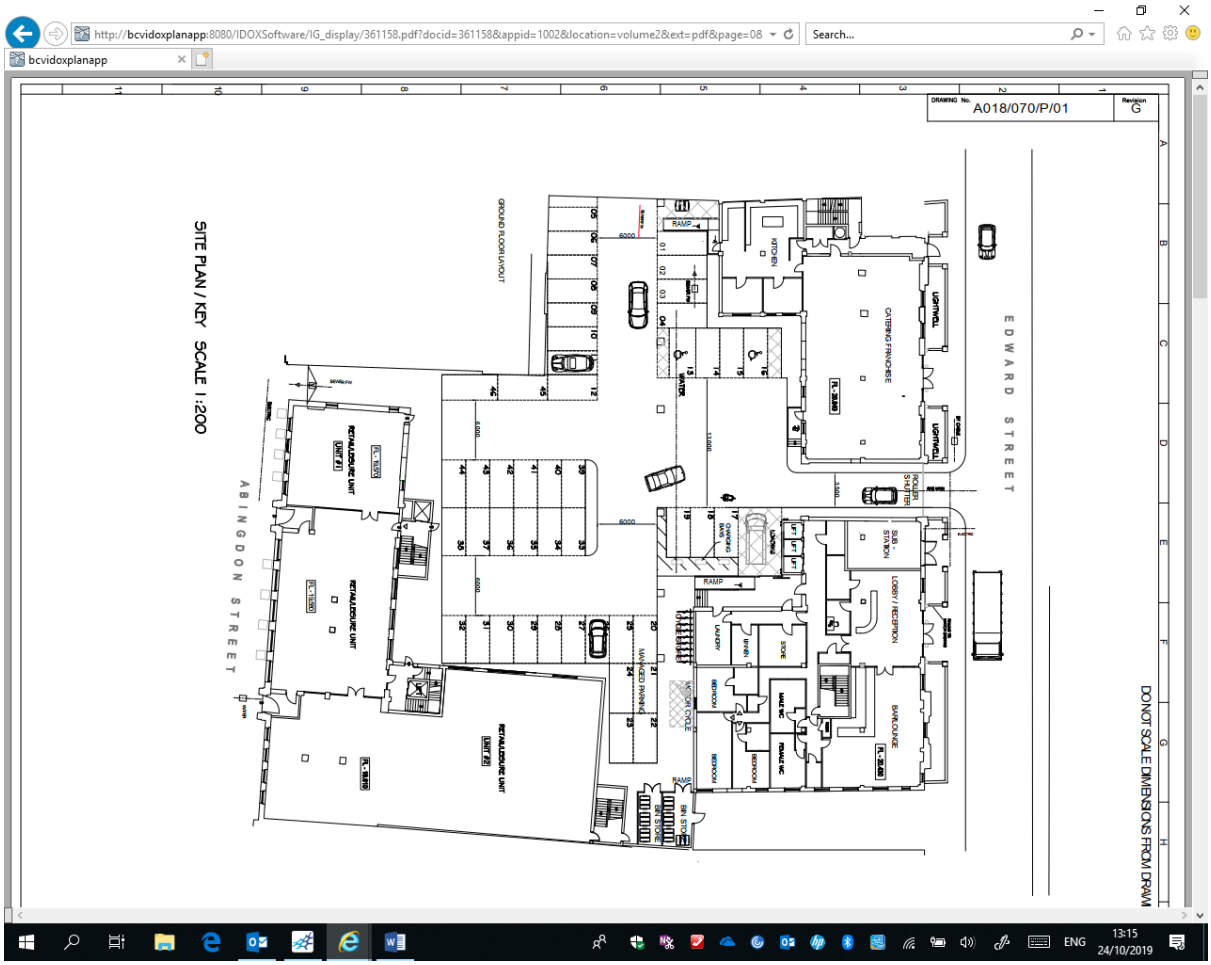
http://bcvidoxplanapp:8080/IDOXSoftware/IG_display/361158.pdf?docid=361158&appid=1002&location=volume2&ext=pdf&page=08
Search...
bcvidoxplanapp
DRAWING No.
A018/070/P/01
Revision
G
DO NOT SCALE DIMENSIONS FROM DRAWI
EDWARD STREET
ABINGDON STREET
SITE PLAN / KEY SCALE 1:200
GROUND FLOOR LAYOUT
CATERING FINISHERS
KITCHEN
LIGHTWELL
ROLLER SHUTTER
SUB - STATION
LOBBY / RECEPTION
BAR/LOUNGE
STORE
LAUNDRY
BEDROOM
MALE WC
FEMALE WC
CHANGING AREA
RAMP
WATER
MOTOR CYCLE
WAYPAVED PARKING
BIN STORE
RETAIL/SURE UNIT
UNIT #1
UNIT #2
UNIT #3
ENG
13:15
24/10/2019

Appendix 7(b)

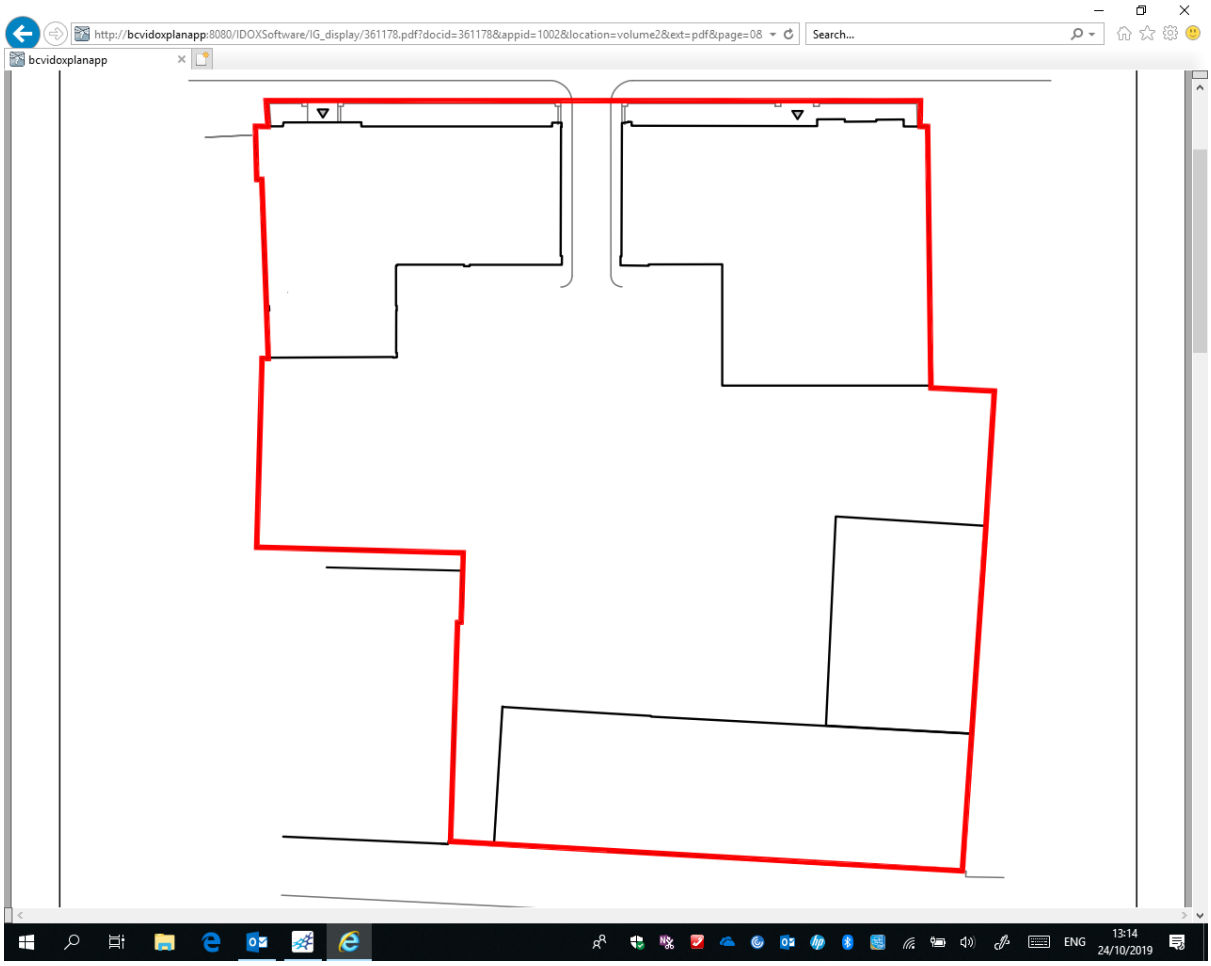
http://bcvidoxplanapp:8080/IDOXSoftware/IG_display/361178.pdf?docid=361178&appid=1002&location=volume2&ext=pdf&page=08
Search...
bcvidoxplanapp
ENG
13:14
24/10/2019