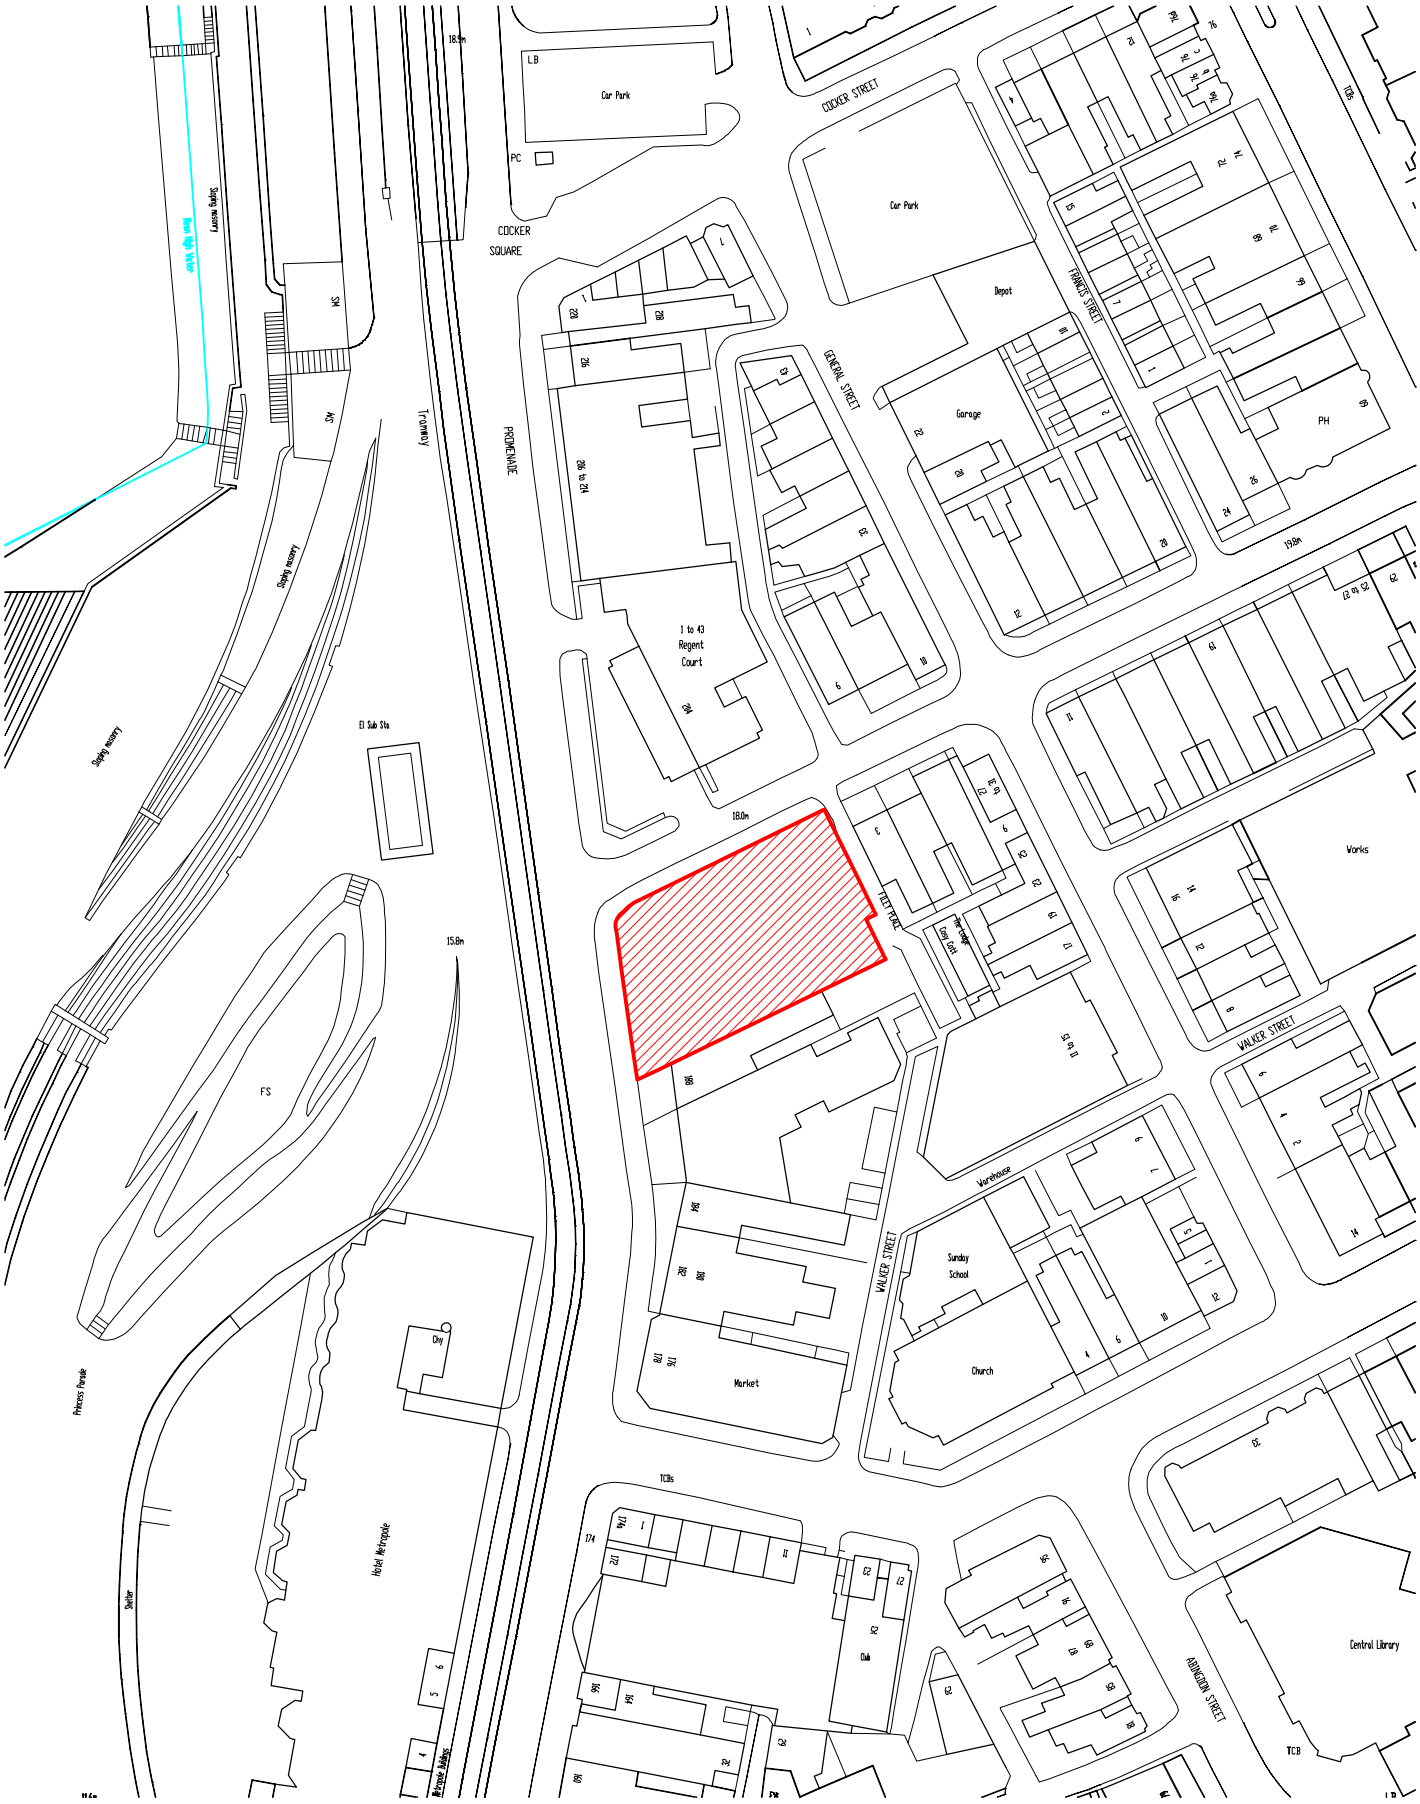

KEY:

Off street car park boundary

BlackpoolCouncil

BUILDING A BETTER COMMUNITY FOR ALL

Transportation

Layton Depot, Plymouth Road,
Blackpool,
FY3 7HW

Scale	1:1250 @ A4
Date	30/01/2014
Plan Ref:	E
Name of Car Park:	Filey Place