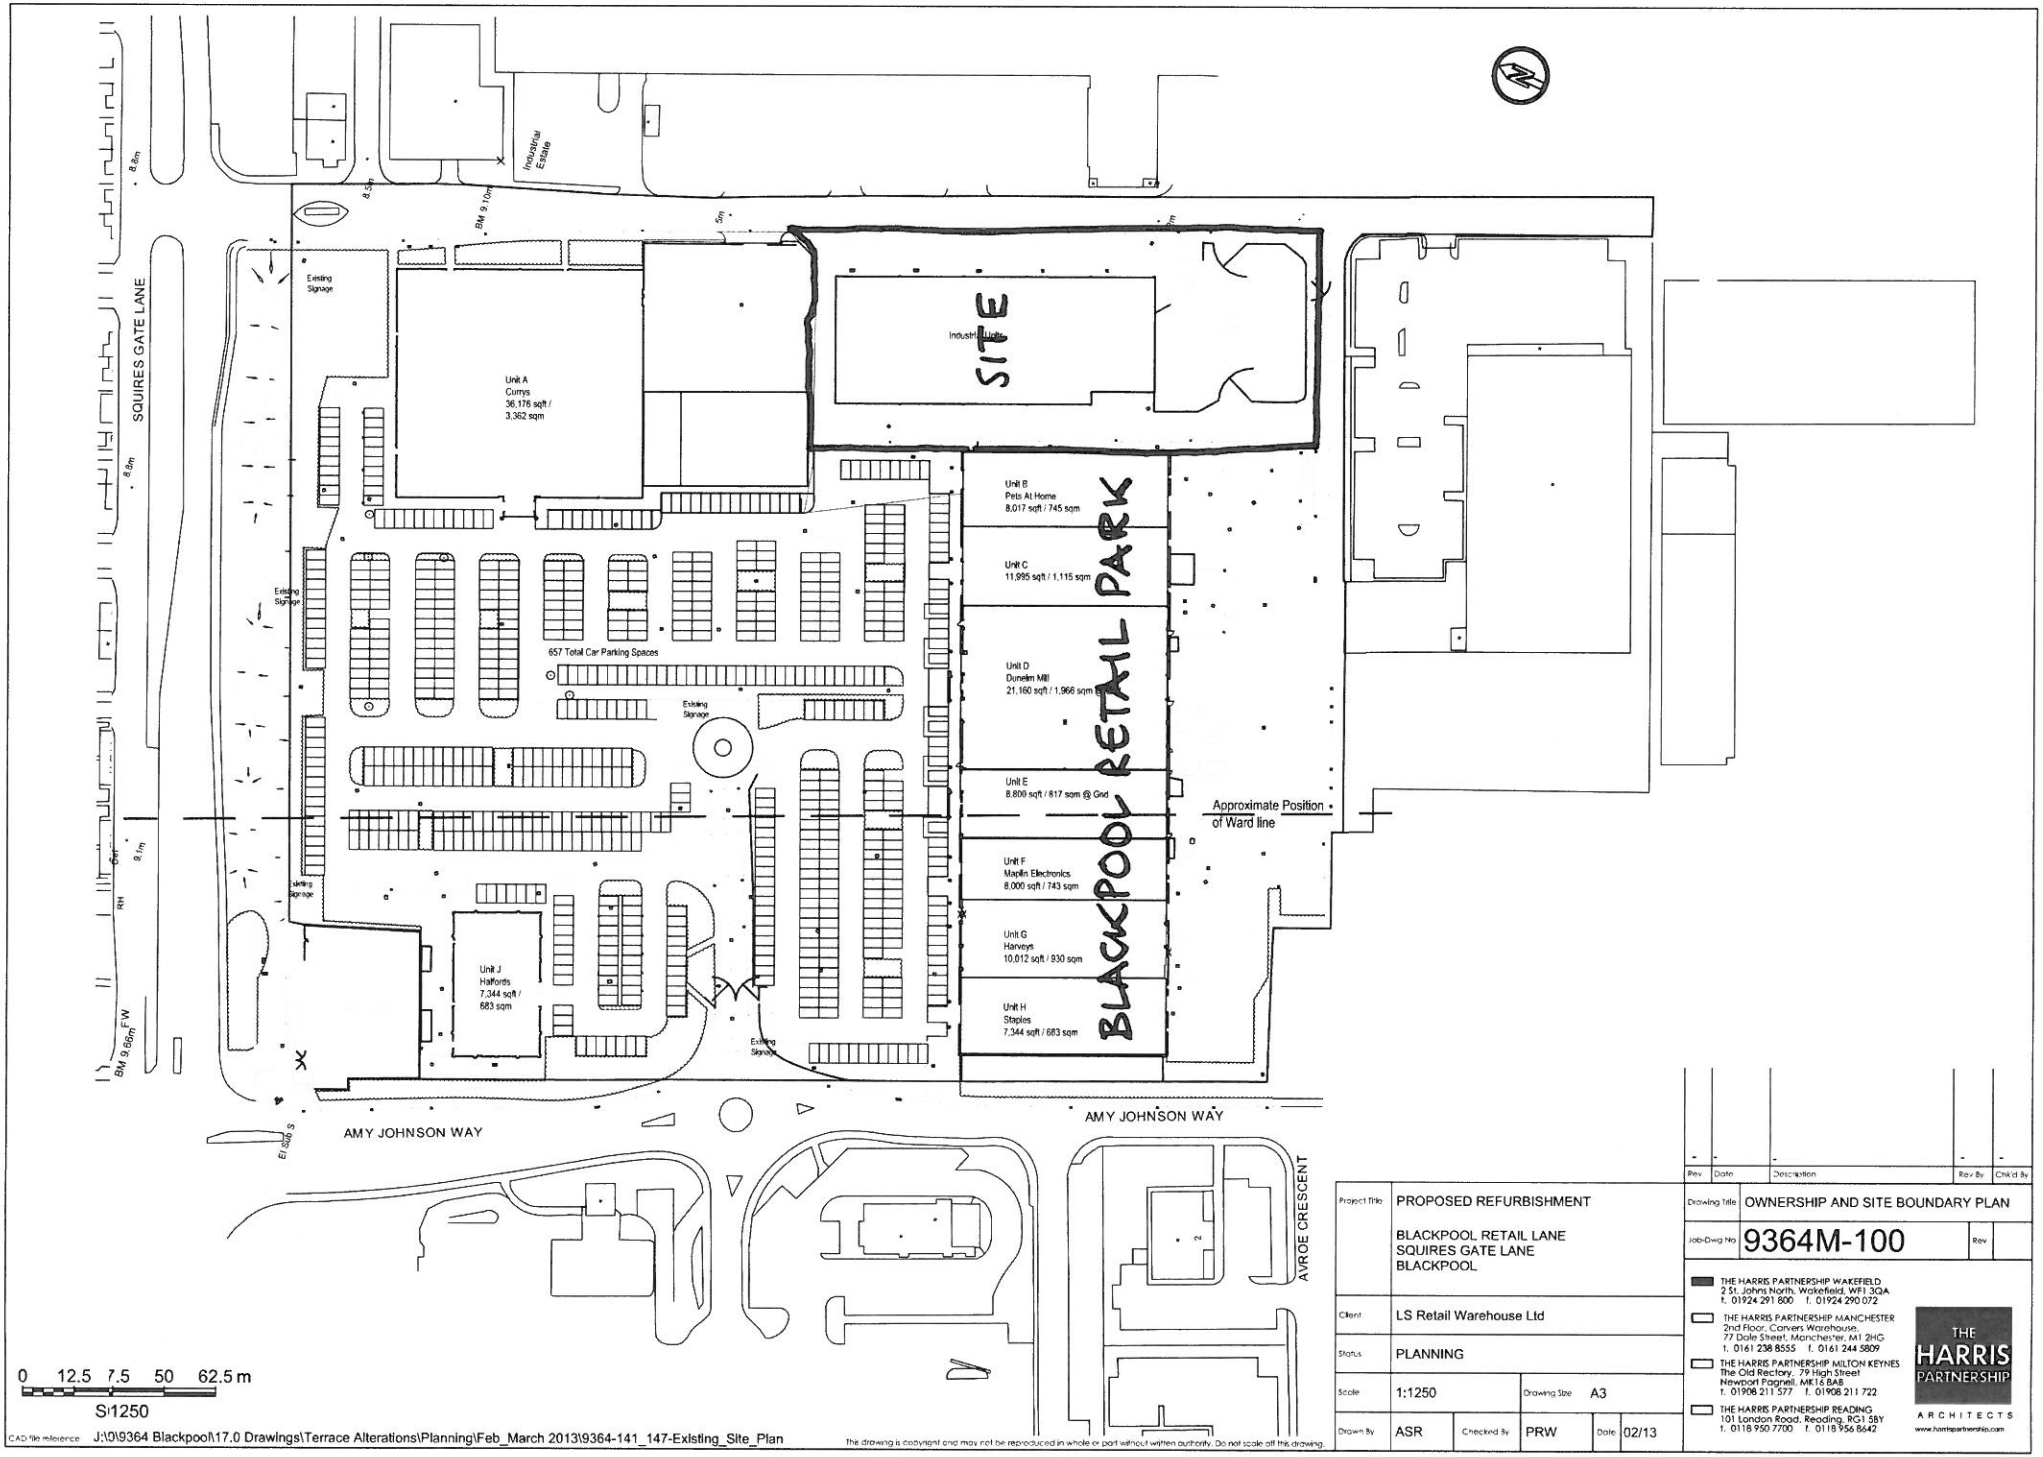

Rev	Date	Description	Rev By	Chk'd By
-	-	-	-	-

Project Title	PROPOSED REFURBISHMENT BLACKPOOL RETAIL LANE SQUIRES GATE LANE BLACKPOOL
Client	LS Retail Warehouse Ltd
Status	PLANNING
Scale	1:1250
Drawing Size	A3
Drawn By	ASR
Checked By	PRW
Date	02/13

Drawing Title	OWNERSHIP AND SITE BOUNDARY PLAN
Job-Dwg No	9364M-100
Rev	

THE HARRIS PARTNERSHIP WAKEFIELD
2 St. Johns North, Wakefield, WF1 3QA
t. 01924 291 800 f. 01924 290 072

THE HARRIS PARTNERSHIP MANCHESTER
2nd Floor, Carvers Warehouse,
77 Dale Street, Manchester, M1 2HG
t. 0161 238 8555 f. 0161 244 5809

THE HARRIS PARTNERSHIP MILTON KEYNES
The Old Rectory, 79 High Street
Newport Pagnell, MK16 8AB
t. 01908 211 577 f. 01908 211 722

THE HARRIS PARTNERSHIP READING
101 London Road, Reading, RG1 5BY
t. 0118 950 7700 f. 0118 956 8642

THE HARRIS PARTNERSHIP
ARCHITECTS
www.harrispartnership.com

CAD file reference J:\0\9364 Blackpool\17.0 Drawings\Terrace Alterations\Planning\Feb_March 2013\9364-141_147-Existing_Site_Plan

The drawing is copyright and may not be reproduced in whole or part without written authority. Do not scale off this drawing.