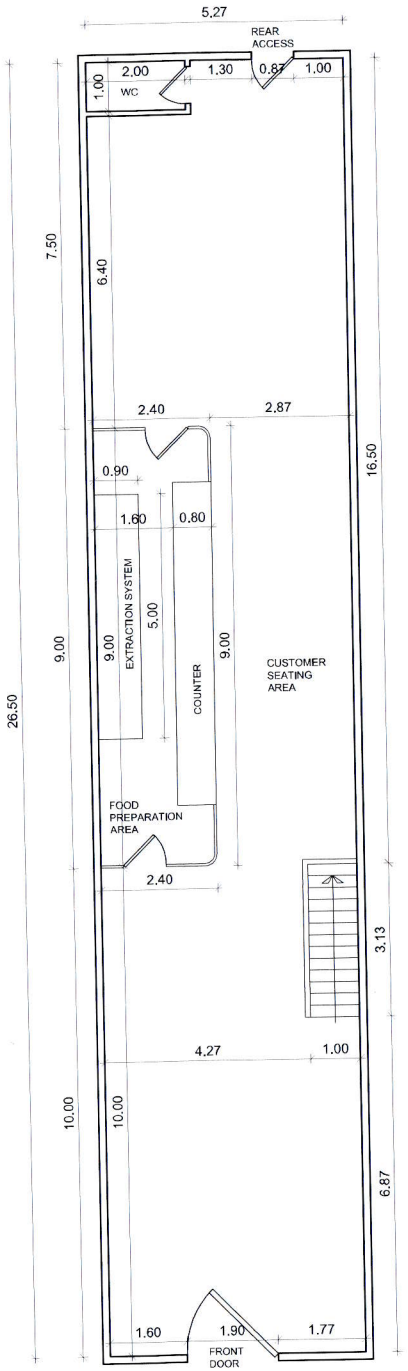

1 EXISTING GROUND FLOOR PLAN
Scale: 1:100

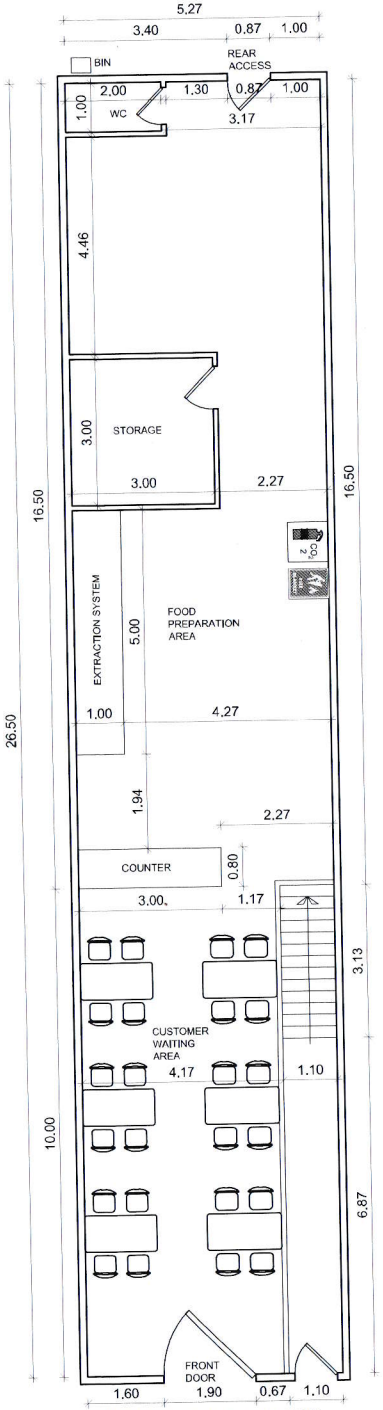

1 PROPOSED GROUND FLOOR PLAN
Scale: 1:100

LEGEND

- FIRE EXTINGUISHER
- FIRE BLANKET
- BIN

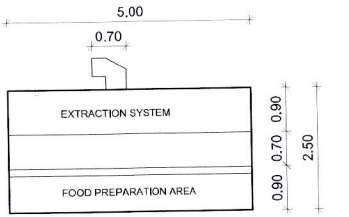

1 INTERNAL ELEVATION OF EXTRACTION SYSTEM
Scale: 1:100

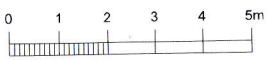

Scale (@ A3)
1:100

Project
104-106 TALBOT ROAD FY11LR